Texas Department of Transportation

CONNECTION SATX
DOWNTOWN FEASIBILITY STUDY

EXISTING CONDITIONS EXHIBIT
US-281 FROM E MULBERRY AVE TO I-35

LEGEND

- EXISTING TRAFFIC ARROW
- EXISTING TRAFFIC ARROW (LOWER LEVEL)
- EXISTING RIGHT OF WAY
- 100 YEAR FLOODPLAIN
- WETLANDS

PLAN VIEW SCALE: 1" = 100'

0 50 100 200 HORIZ

TYPICAL SECTION SCALE: NOT TO SCALE

ROLL: 3 OF 11

DATE: 6/3/2025

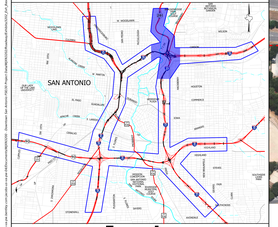

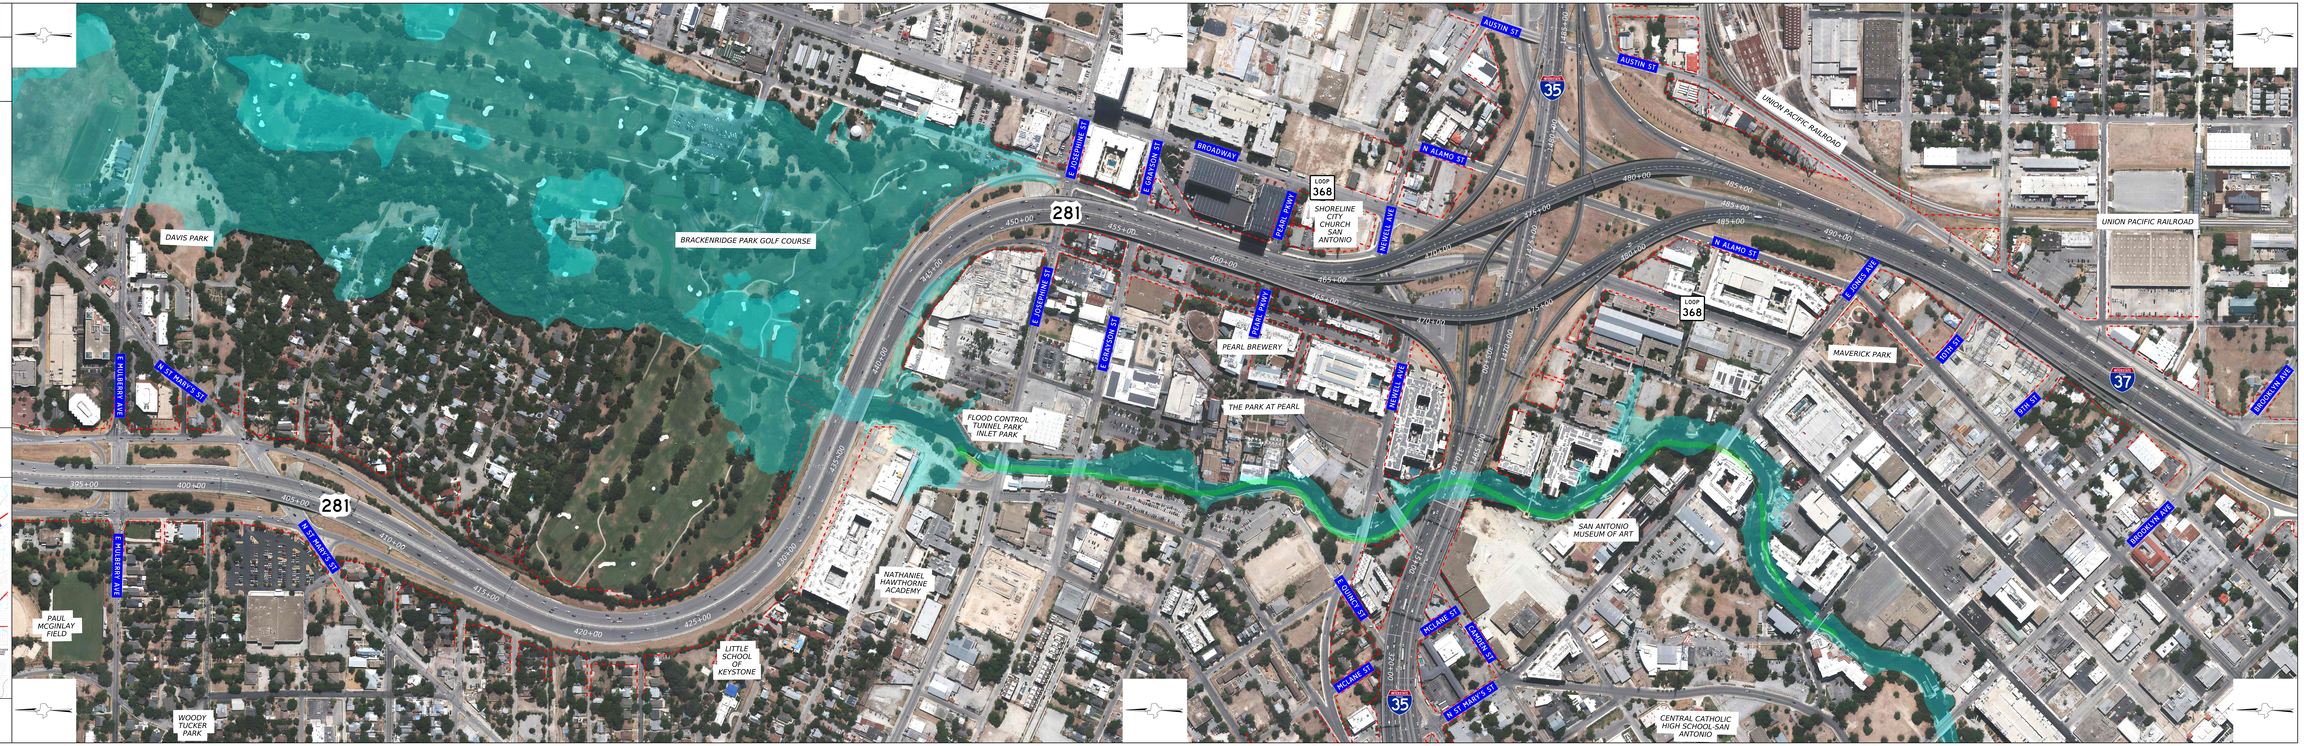

Jacobs

JACOBS ENGINEERING GROUP INC. (TBPE F-2966)
111 CHAMPION CIRCLE, SUITE 200
SAN ANTONIO, TEXAS 78232
(210) 494-0068 FAX (210) 494-6526

PLOT DATE = 6/2/2025