Texas Department of Transportation

CONNECTION SATX
DOWNTOWN FEASIBILITY STUDY

EXISTING CONDITIONS EXHIBIT
US-90 FROM UNION PACIFIC RR TO I-35

LEGEND

- EXISTING TRAFFIC ARROW
- EXISTING TRAFFIC ARROW (LOWER LEVEL)
- EXISTING RIGHT OF WAY
- 100 YEAR FLOODPLAIN
- WETLANDS

PLAN VIEW SCALE: 1" = 100'

0 50 100 200 HORIZ

TYPICAL SECTION SCALE: NOT TO SCALE

ROLL: 7 OF 11

DATE: 6/3/2025

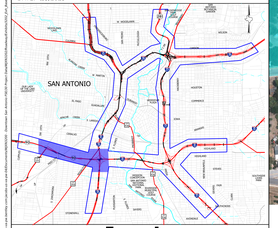

Jacobs

JACOBS TEXAS, LLC
SAN ANTONIO, TEXAS 78230
(210) 494-0048 FAX (210) 494-0526

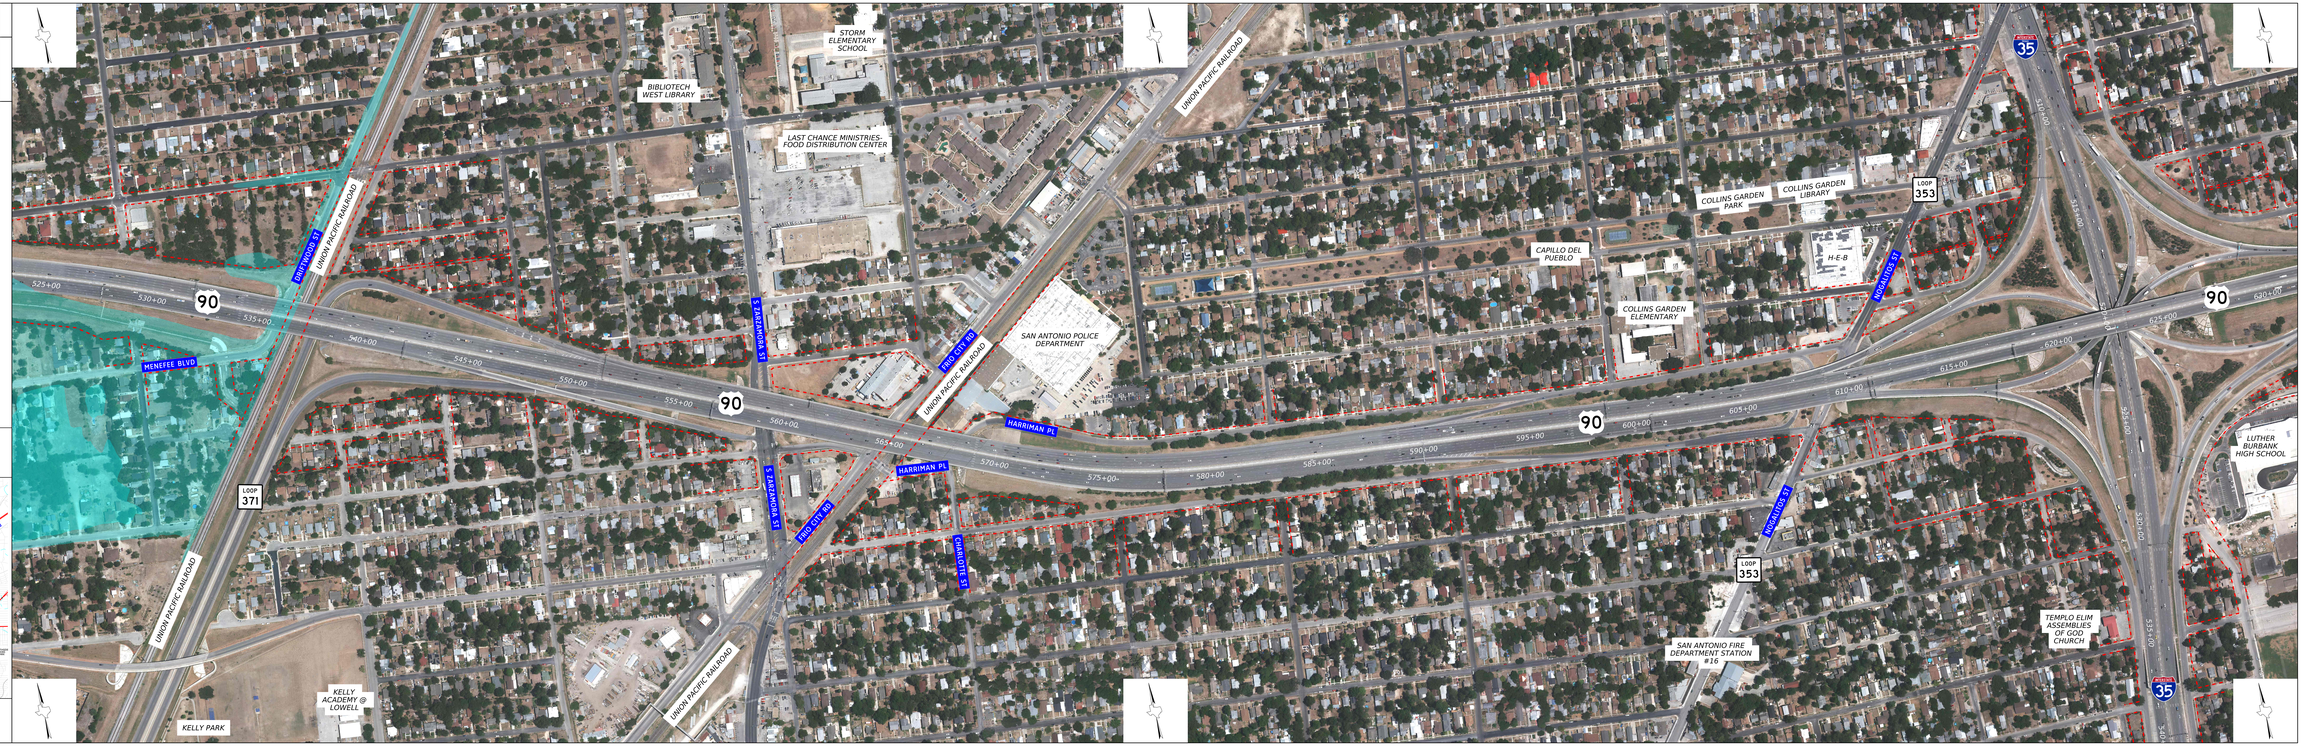

PLOT DATE: 6/2/2025