Texas Department of Transportation

CONNECTION 5ATX
DOWNTOWN FEASIBILITY STUDY

EXISTING CONDITIONS EXHIBIT
I-10 FROM I-35 TO I-37

LEGEND

- EXISTING TRAFFIC ARROW
- EXISTING TRAFFIC ARROW (LOWER LEVEL)
- EXISTING RIGHT OF WAY
- 100 YEAR FLOODPLAIN
- WETLANDS

PLAN VIEW SCALE: 1" = 100'

TYPICAL SECTION SCALE: NOT TO SCALE

ROLL: 8 OF 11

DATE: 6/3/2025
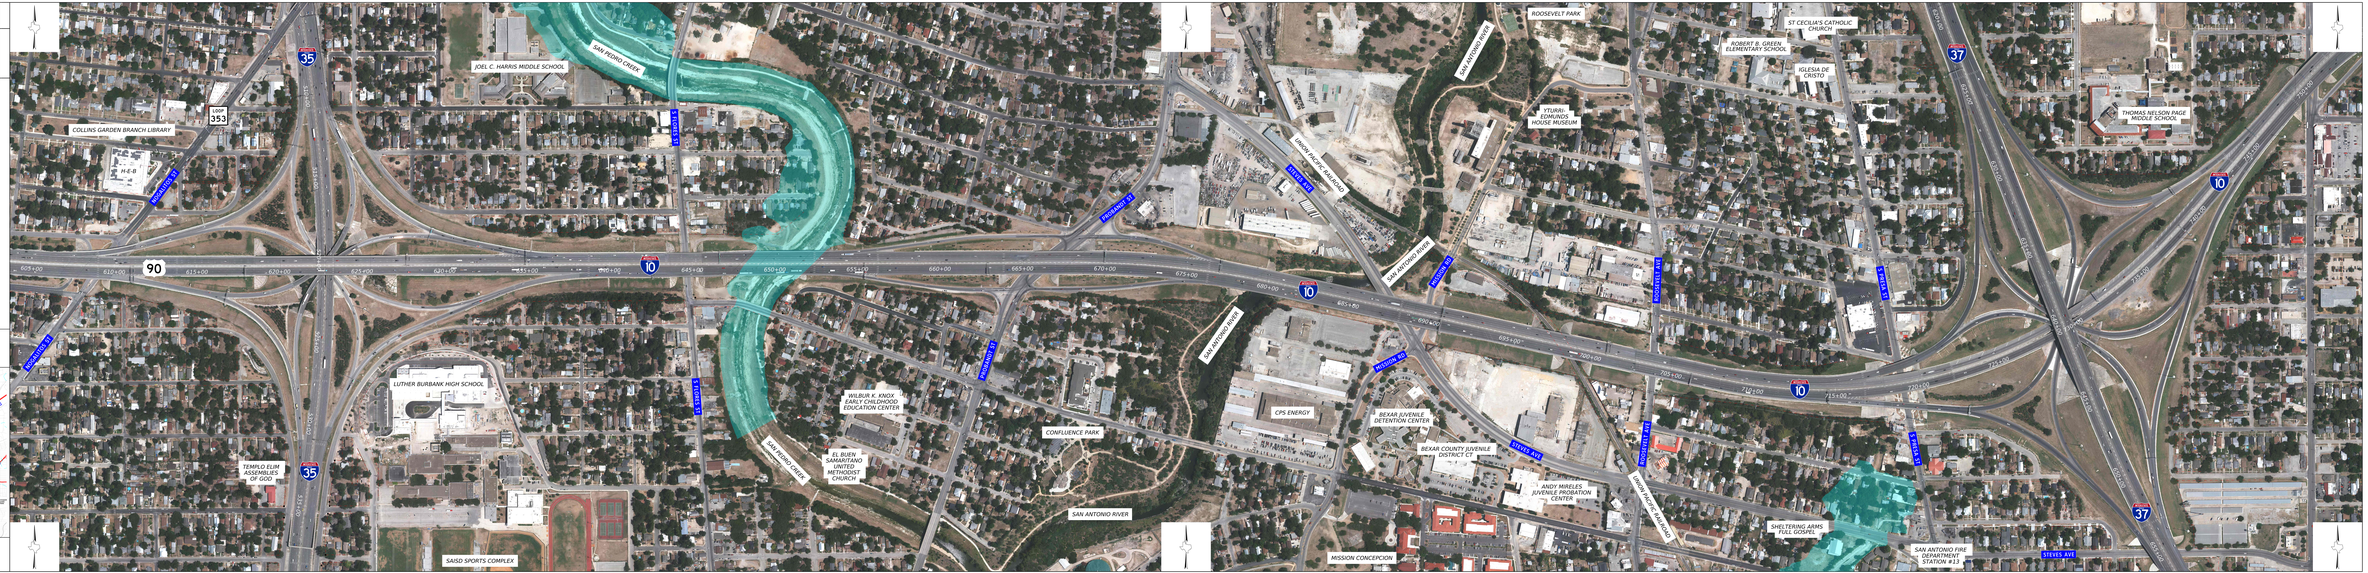
Jacobs