Texas Department of Transportation

CONNECTION SATX
DOWNTOWN FEASIBILITY STUDY

EXISTING CONDITIONS EXHIBIT
I-10 FROM I-37 TO AMANDA ST

LEGEND

- EXISTING TRAFFIC ARROW
- EXISTING TRAFFIC ARROW (LOWER LEVEL)
- EXISTING RIGHT OF WAY
- 100 YEAR FLOODPLAIN
- WETLANDS

PLAN VIEW SCALE: 1" = 100'

0 50 100 200 FEET

TYPICAL SECTION SCALE: NOT TO SCALE

ROLL 9 OF 11

DATE: 6/3/2025

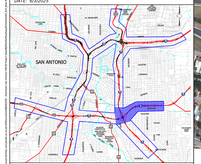

Jacobs
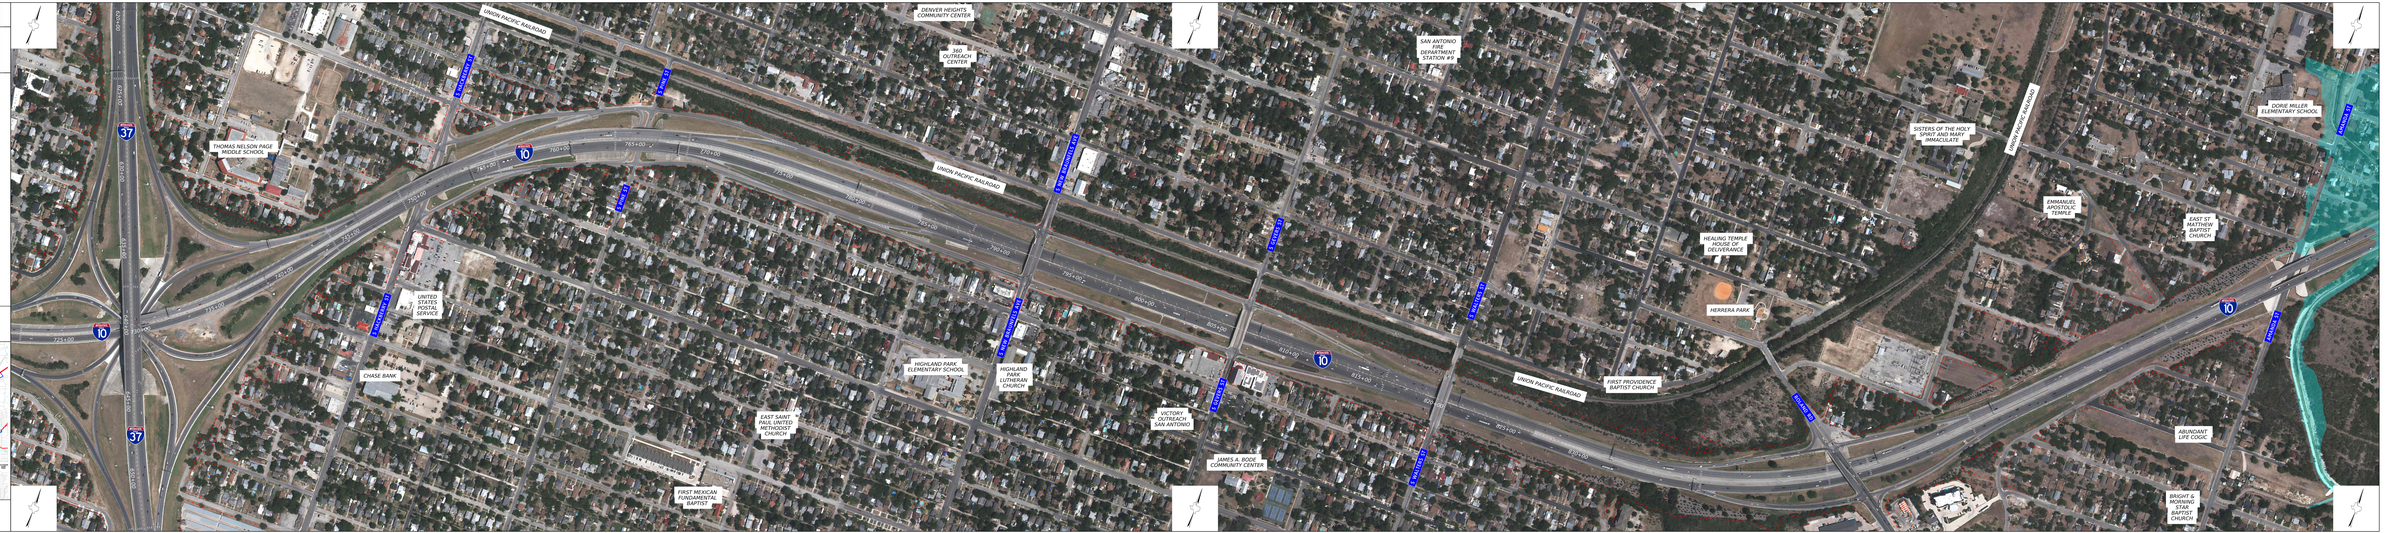
JACOBS TEXAS CONSULTING, LLC - TBPE FIRM F-10704
1100 NW LOOP 410, SUITE 700
SAN ANTONIO, TEXAS 78213
TEL 210-308-2000 FAX 210-308-2001