STATE	FEDERAL PROJECT NO.
N.J.	NHP-0088()

TOWNSHIP OF BRICK

BOROUGH OF POINT PLEASANT

COUNTY OF OCEAN

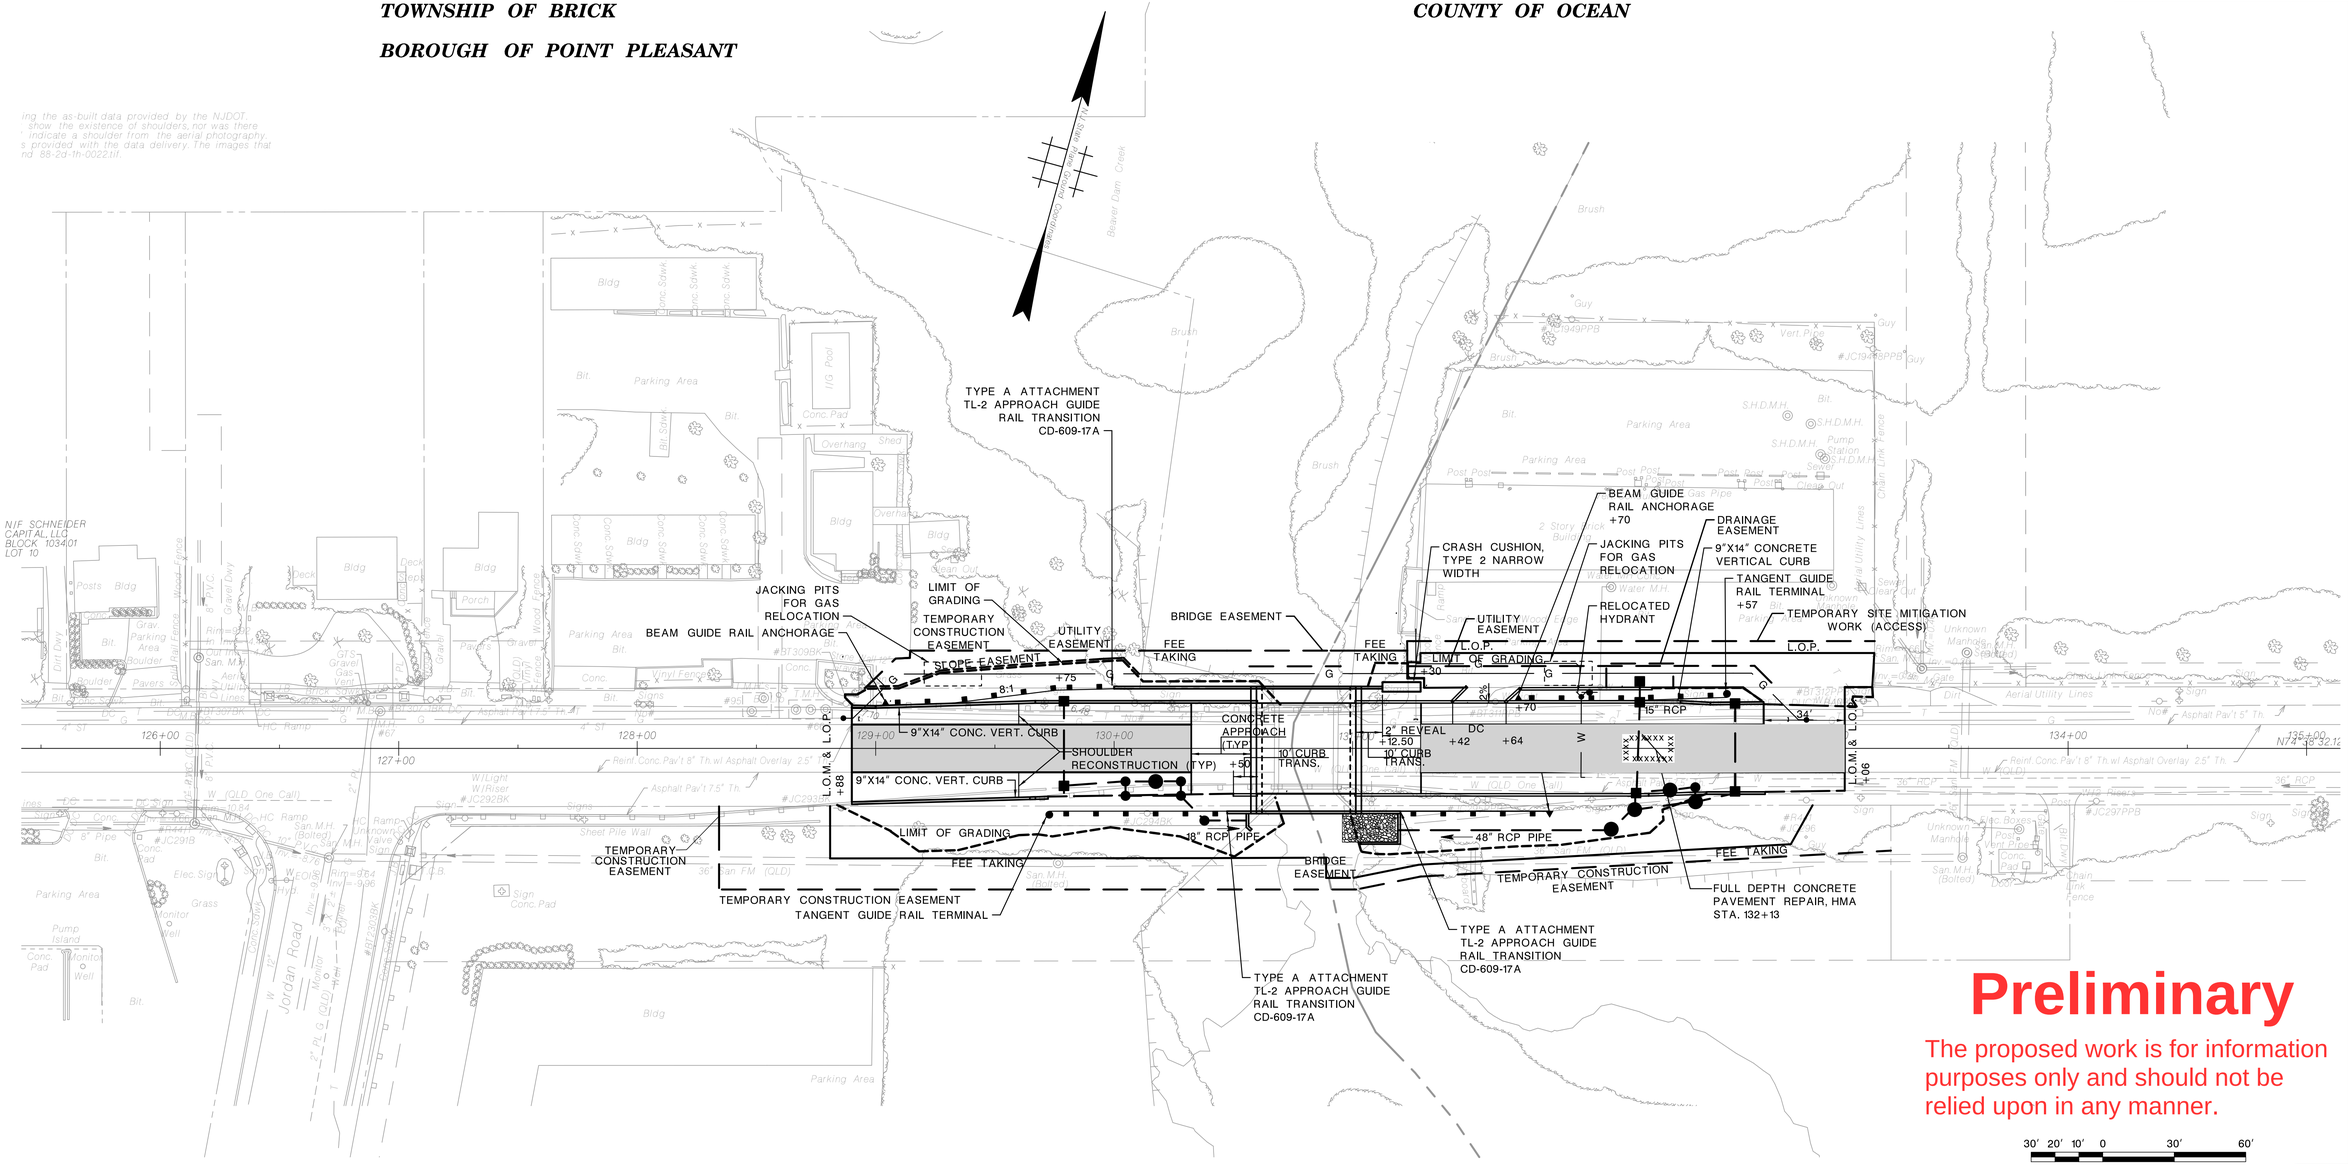

Preliminary

The proposed work is for information purposes only and should not be relied upon in any manner.

30' 20' 10' 0 30' 60'

C-1

C-1

NEW JERSEY DEPARTMENT OF TRANSPORTATION

CONSTRUCTION PLANS
PRELIMINARY

ROUTE 88 OVER BEAVER DAM CREEK

CONTRACT NO. 007093220

JACOBS ENGINEERING GROUP INC.
CERTIFICATE OF AUTHORIZATION NO. 24GA27990200

DATE:

HINA PATEL
NEW JERSEY PROFESSIONAL ENGINEER LICENSE No. 24GE04978600

FILE NAME: D:\ICS_workdir\67879\421954_7\shtz3cs01.dgn
DATE: 12-NOV-2020 TIME: 15:10 USERNAME: jprojectwise